



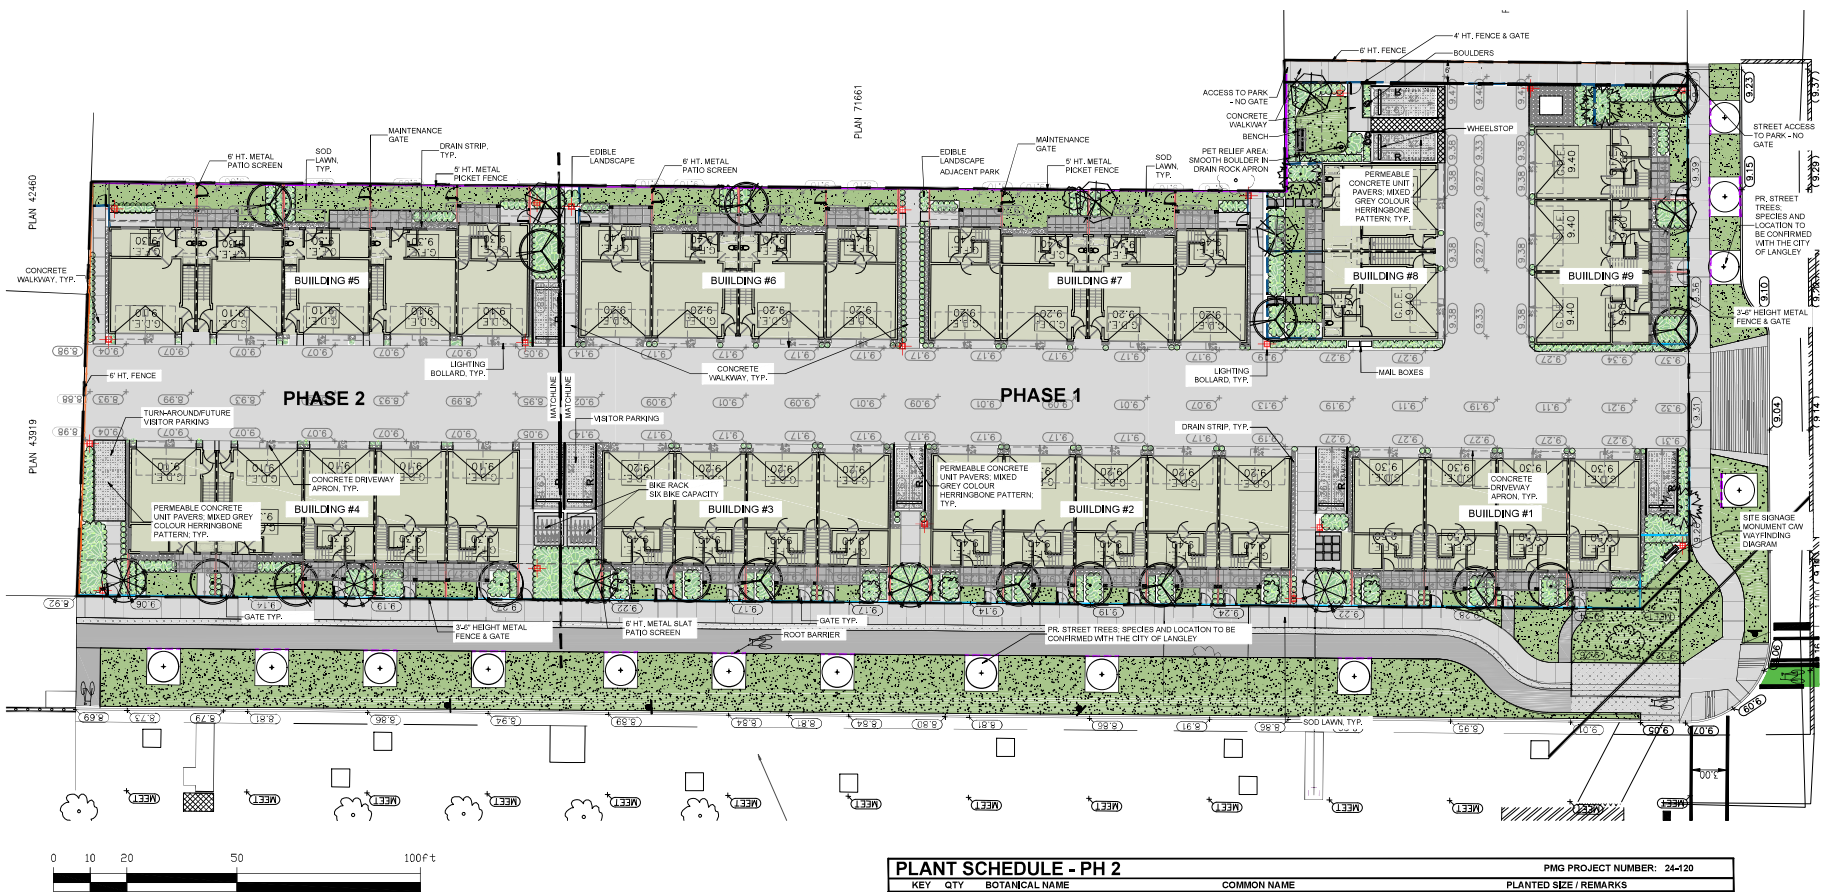


FENCE LEGEND	
KEY	DESCRIPTION
	3/4\"/>
	4\"/>
	5\"/>
	6\"/>
	6\"/>

LIGHTING LEGEND	
	BOLLARD LIGHT: PULL OUT-OFF TO REDUCE LIGHT POLLUTION

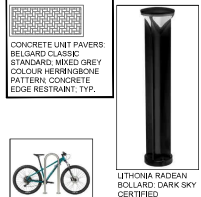

UTIKONA RABEEN BOLLARD: DARK SKY CERTIFIED

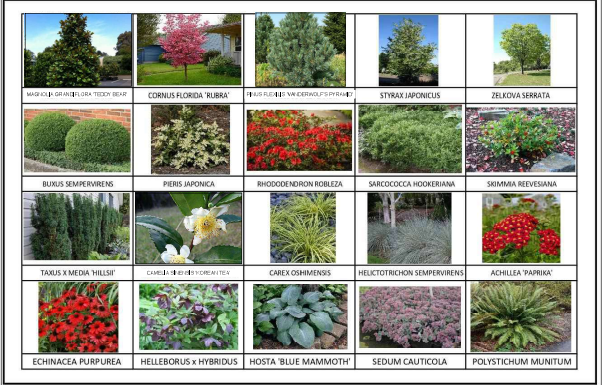

PLANT SCHEDULE - PH 2				PMG PROJECT NUMBER: 24-120
KEY	QTY	BOTANICAL NAME	COMMON NAME	PLANTED SIZE / REMARKS
TREE	1	CORNUS FLORIDA 'RUBRA'	PINK FLOWERING DOGWOOD	50M CAL; 1.5M STD; B&B; CLIMATE RESILIENT
	2	MAGNOLIA GRANDIFLORA 'TEDDY BEAR'	TEDDY BEAR SOUTHERN MAGNOLIA	5 CM CAL; 1.5M STD; B&B; CLIMATE RESILIENT
	2	PINUS FLEXILIS 'VANDERWOLF'S PYRAMID'	VANDERWOLF'S PYRAMIDAL LEMBER PINE	2.5M HT; B&B; CLIMATE RESILIENT
	3	STYRAX JAPONICUS 'SNOWCONE'	SNOWCONE JAPANESE SNOWBELL	5.0CM CAL; 1.5M STD; B&B; CLIMATE RESILIENT
SHRUB	15	CAMELLIA SINENSIS 'KOREAN TEA'	KOREAN TEA	#2 POT; 40CM
	18	PIERIS JAPONICA 'CAVATINE'	PIERIS DWARF	#2 POT; 30CM
	10	RHOODENDRON ROBLESIA PP/AF	AUTUMN BONFIRE AZALEA; RED-EVER-BLOOMING	#2 POT; 25CM
	40	SARCOCOCOA HOOKERIANA VAR. HUMILIS	HIMALAYAN SWEET BOX	#2 POT; 25CM
GRASS	19	SKIMMIA REEVESIANA	DWARF SKIMMIA	#2 POT; 25CM
	34	TAXUS X MEDIA 'HILLSII'	HILL'S YEW	1.5M HT; B&B; NO BERRIES
	3	VACCINIUM CORYMBOSUM	BLUEBERRY	#2 POT; 40CM
	75	CAREX OSHIMENSIS 'EVERGOLD'	EVERGOLD JAPANESE SEDGE	#1 POT
PERENNIAL	10	HELIOTRICHON SEMPERVIRENS	BLUE OAT GRASS	#1 POT
	5	ACHILLEA 'PAPRIKA'	RED YARROW	15CM POT
	9	ECHINACEA PURPUREA 'SOMBRERO SALSA'	RED CONIFLOWER	15CM POT
	48	HELLEBORUS x HYBRIDUS	LENTEN ROSE	15CM POT
GRASS	2	HOSTA 'BLUE MAMMOTH'	HOSTA; LARGE; BLUE	#2 POT; 1-2 EYE
	12	SEDUM CAUTICOLA 'BETRAM ANDERSON'	BETRAM ANDERSON STONECROP	9CM POT

NOTES: * PLANT SIZES IN THIS LIST ARE SPECIFIED ACCORDING TO THE BC LANDSCAPE STANDARD AND CANADIAN LANDSCAPE STANDARD, LATEST EDITION. CONTAINER SIZES SPECIFIED AS PER CNLA STANDARD, BOTH PLANT SIZE AND CONTAINER SIZE ARE THE MINIMUM ACCEPTABLE SIZES. * REFER TO SPECIFICATIONS FOR DEFINED CONTAINER MEASUREMENTS AND OTHER PLANT MATERIAL REQUIREMENTS. * SEARCH AND REVIEW: MAKE PLANT MATERIAL AVAILABLE FOR OPTIONAL REVIEW BY LANDSCAPE ARCHITECT AT SOURCE OF SUPPLY. AREA OF SEARCH TO INCLUDE LOWER MAINLAND AND FRASER VALLEY. * SUBSTITUTIONS: OBTAIN WRITTEN APPROVAL FROM THE LANDSCAPE ARCHITECT PRIOR TO MAKING ANY SUBSTITUTIONS TO THE SPECIFIED MATERIAL. UNAPPROVED SUBSTITUTIONS WILL BE REJECTED. ALLOW A MINIMUM OF FIVE DAYS PRIOR TO DELIVERY FOR REQUEST TO SUBSTITUTE. SUBSTITUTIONS ARE SUBJECT TO BC LANDSCAPE STANDARD AND CANADIAN LANDSCAPE STANDARD - DEFINITION OF CONDITIONS OF AVAILABILITY. * ALL LANDSCAPE MATERIAL AND WORKMANSHIP MUST MEET OR EXCEED BC LANDSCAPE STANDARD AND CANADIAN LANDSCAPE STANDARD LATEST EDITION. * ALL PLANT MATERIAL MUST BE PROVIDED FROM CERTIFIED DISEASE FREE NURSERY. * BIO-SOLIDS NOT PERMITTED IN GROWING MEDIUM UNLESS AUTHORIZED BY LANDSCAPE ARCHITECT.

© Copyright reserved. This drawing and design is the property of PMG Landscape Architects and may not be reproduced or used for other projects without their permission.



NO.			DATE	REVISION DESCRIPTION	DR.
6	25 FEB 14	UPDATE PER ARCH PLAN	AB		
7	25 FEB 03	UPDATE PER ASP COMMENTS	CLG		
8	2024 DEC 19	UPDATE PER CITY COMMENTS	AB		
9	2024 DEC 19	CIVIL PLAN UPDATE	AB		
1	2024 DEC 17	UPDATE PER NEW ARCH PLAN	AB		
2	2024 NOV 26	UPDATE PER NEW ARCH AND CIVIL PLAN	AB		
3	2024 OCT 17	CIVIL COORDINATION	CLG		
4	2024 SEP 26	CIVIL COORDINATION	AB		
NO.	DATE	REVISION DESCRIPTION	DR.		

CLIENT:

PROJECT:

RESIDENTIAL PROJECT

5080, 5096 208 ST
LANGLEY, BC

DRAWING TITLE:
**LANDSCAPE
PLAN**

DATE: 24 AUG 23 DRAWING NUMBER:
SCALE: 1/16" = 1' - 0"
DRAWN: GHN
DESIGN: CLG
CHECKED: CLG

© Copyright reserved. This drawing and design is the property of PMG Landscape Architects and may not be reproduced or used for other projects without their permission.

pmg
LANDSCAPE
ARCHITECTS

Suite C100 - 4185 Still Creek Drive
Burnaby, British Columbia V5C 6G9
p: 604 294-0111 f: 604 294-0022

SEAL:



6	25 FEB 14	UPDATE PER ARCH PLAN	AB
7	25 FEB 03	UPDATE PER ASP COMMENTS	CLG
8	2024 DEC 19	UPDATE PER CITY COMMENTS	AB
9	2024 DEC 19	CIVIL PLAN UPDATE	AB
10	2024 DEC 17	UPDATE PER NEW ARCH PLAN	AB
11	2024 NOV 26	UPDATE PER NEW ARCH AND CIVIL PLAN	AB
12	2024 OCT 17	CIVIL COORDINATION	GHN
13	2024 SEP 26	CIVIL COORDINATION	AB

NO. DATE REVISION DESCRIPTION DR.

CLIENT:

PROJECT:

RESIDENTIAL PROJECT

**5080, 5096 208 ST
LANGLEY, BC**

DRAWING TITLE:

**PLANTING
PLAN**

DATE: 24 AUG 23 DRAWING NUMBER:

SCALE: 1/8" = 1' - 0"

DRAWN: GHN

DESIGN: CLG


CHKD: CLG

L2





OF 3

PMG PROJECT NUMBER:

24-120

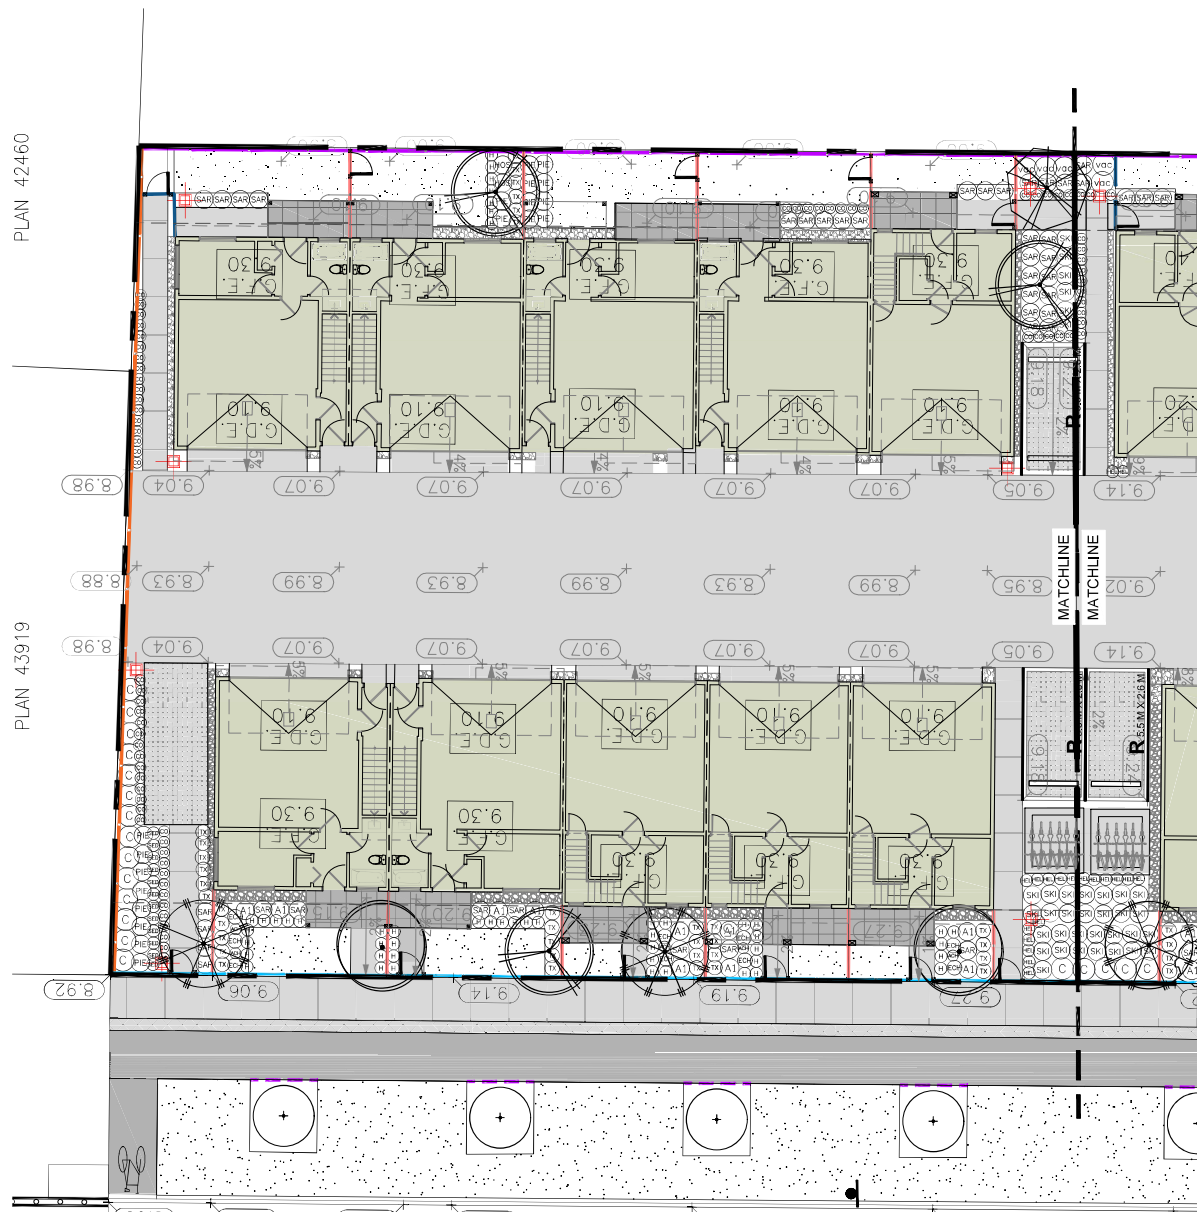

24120-9.2P

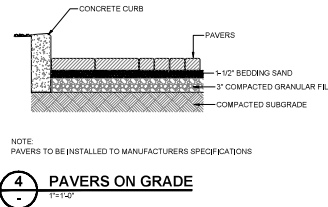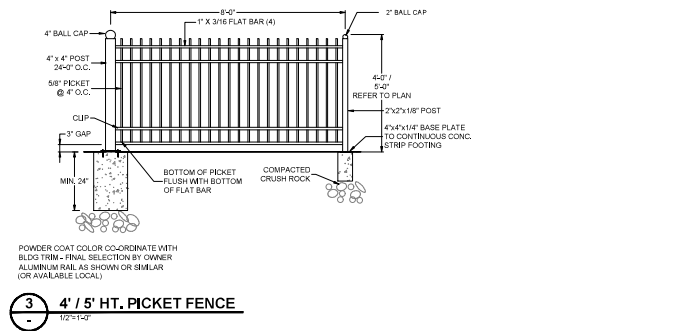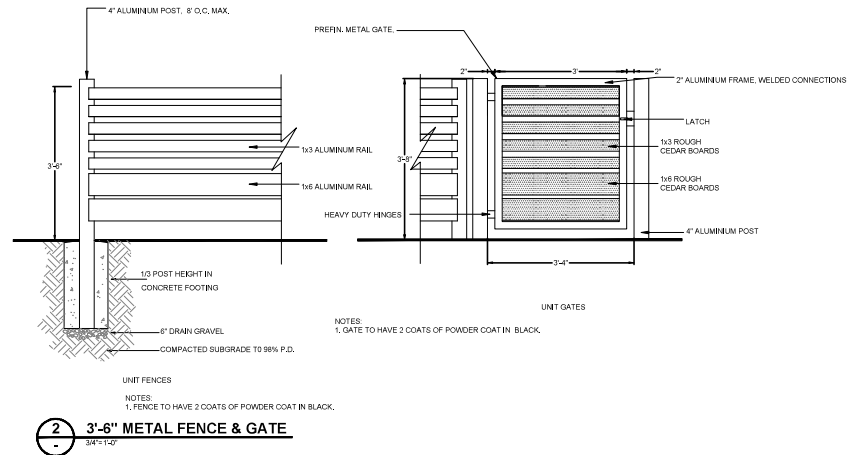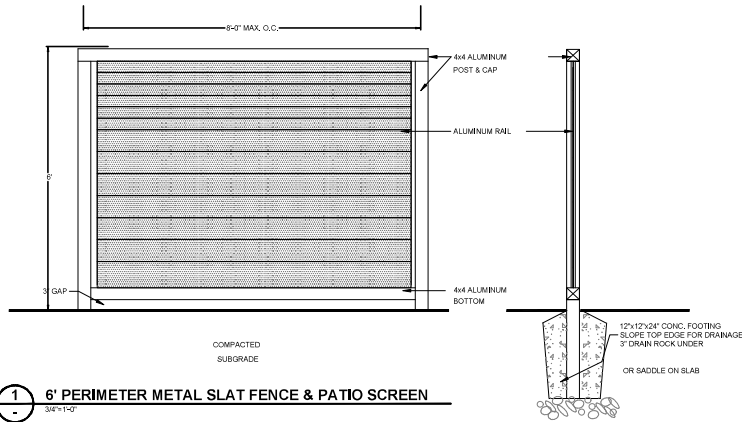

© Copyright reserved. This drawing and design is the property of PMG Landscape Architects and may not be reproduced or used for other projects without their permission.

pmg
LANDSCAPE
ARCHITECTS
Suite C100 - 4185 Still Creek Drive
Burnaby, British Columbia, V5C 6G9
p. 604 294-0011 f. 604 294-0022

SEAL:



NO.	DATE	REVISION DESCRIPTION	DR.
6	25.FEB.14	UPDATE PER ARCH PLAN	AB
7	25.FEB.03	UPDATE PER ASP COMMENTS	CLG
8	2024 DEC.19	UPDATE PER CITY COMMENTS	AB
9	2024 DEC.19	CIVIL PLAN UPDATE	AB
10	2024 DEC.17	UPDATE PER NEW ARCH PLAN	AB
11	2024 NOV.06	UPDATE PER NEW ARCH AND CIVIL PLAN	AB
12	2024 SEP.17	CIVIL COORDINATION	GHN
13	2024 SEP.26	CIVIL COORDINATION	AB

CLIENT:

PROJECT:

RESIDENTIAL PROJECT

**5080, 5096 208 ST
LANGLEY, BC**

DRAWING TITLE:
**LANDSCAPE
DETAILS**

DATE: 24.AUG.29 DRAWING NUMBER:
SCALE: AS NOTED
DRAWN: GHN
DESIGN: CLG
CHKD: CLG

L3
OF 3

PMG PROJECT NUMBER: 24-120